





DATE	
JANUARY 13, 2010	
REVISIONS	
NO.	DATE
1	REV. WORK 3.9.2010

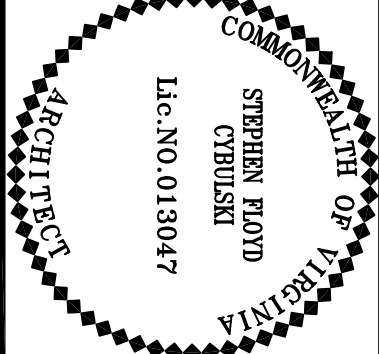

- CONTRACTOR STAGING AND ACCESS BOTH PHASES
- NEW TRAILERS FOR CLASSROOMS RELOCATED DURING CONSTRUCTION
- STUDENT ACCESS / PATH OF EGRESS  
(CONTRACTOR IS TO MAINTAIN CLEAR PATH)
- CONSTRUCTION SECURITY FENCE

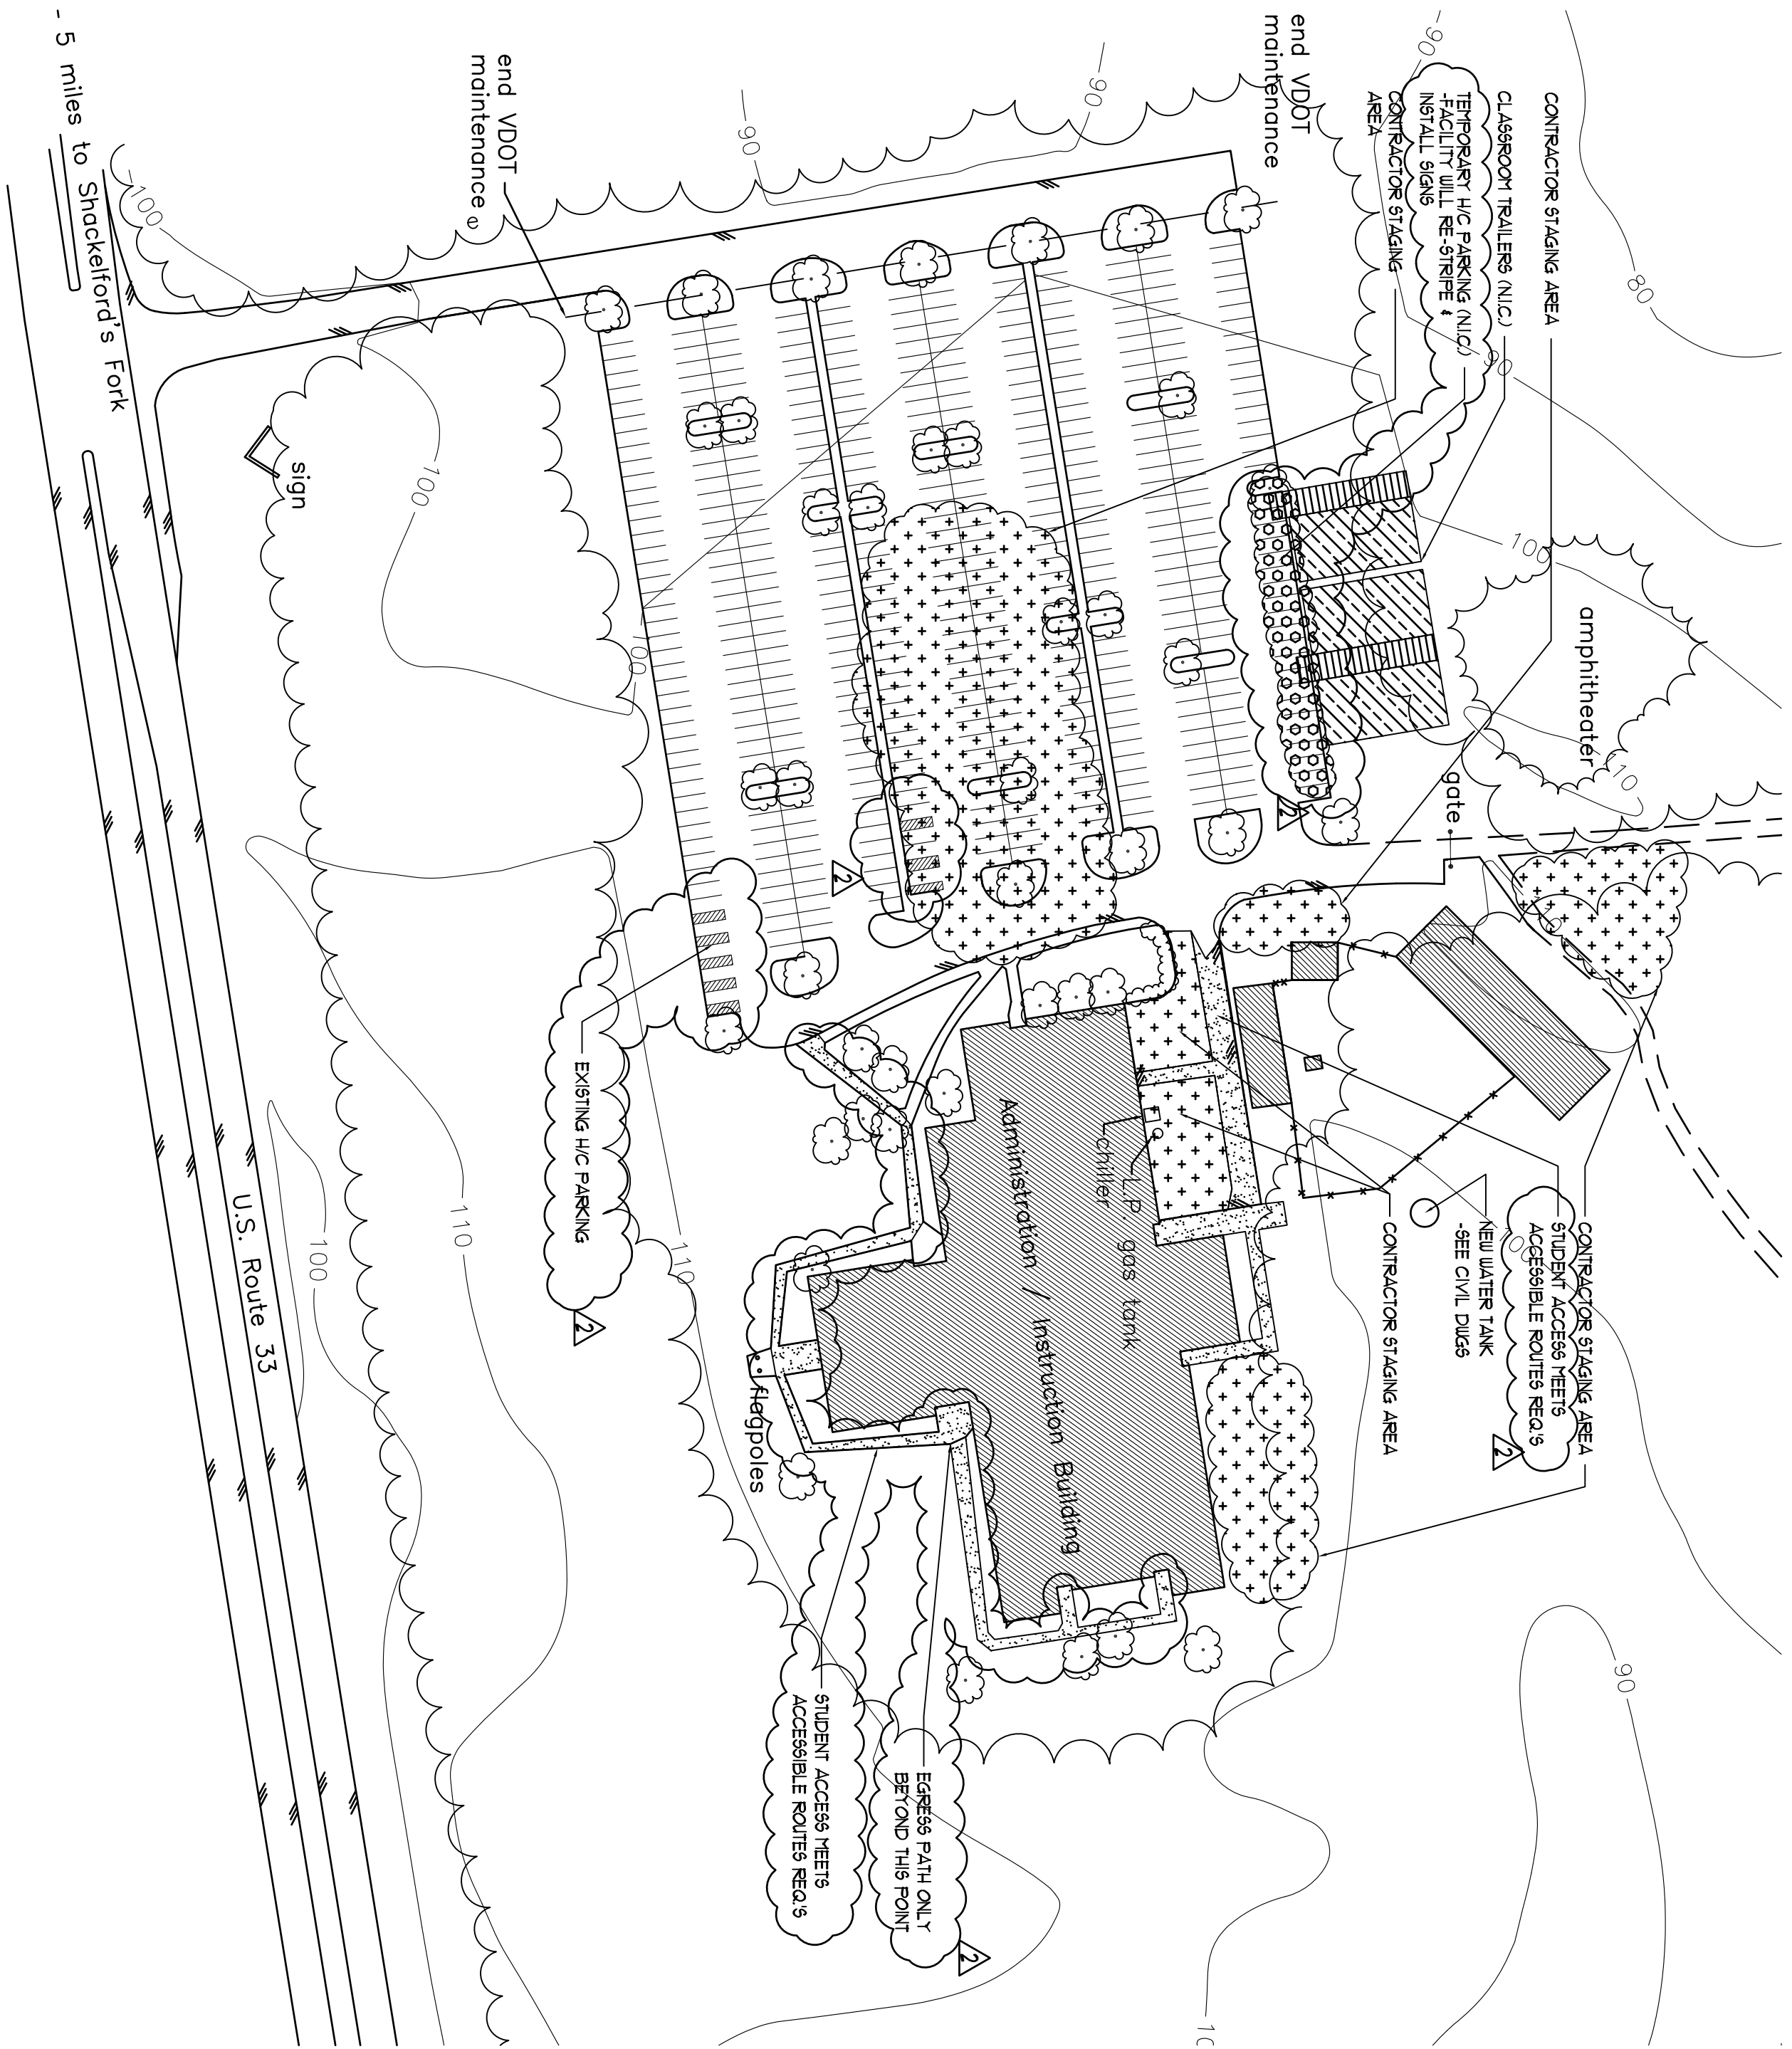

**1** PHASE 1 CONSTRUCTION LAYOUT PLAN  
SCALE: 1" = 100'

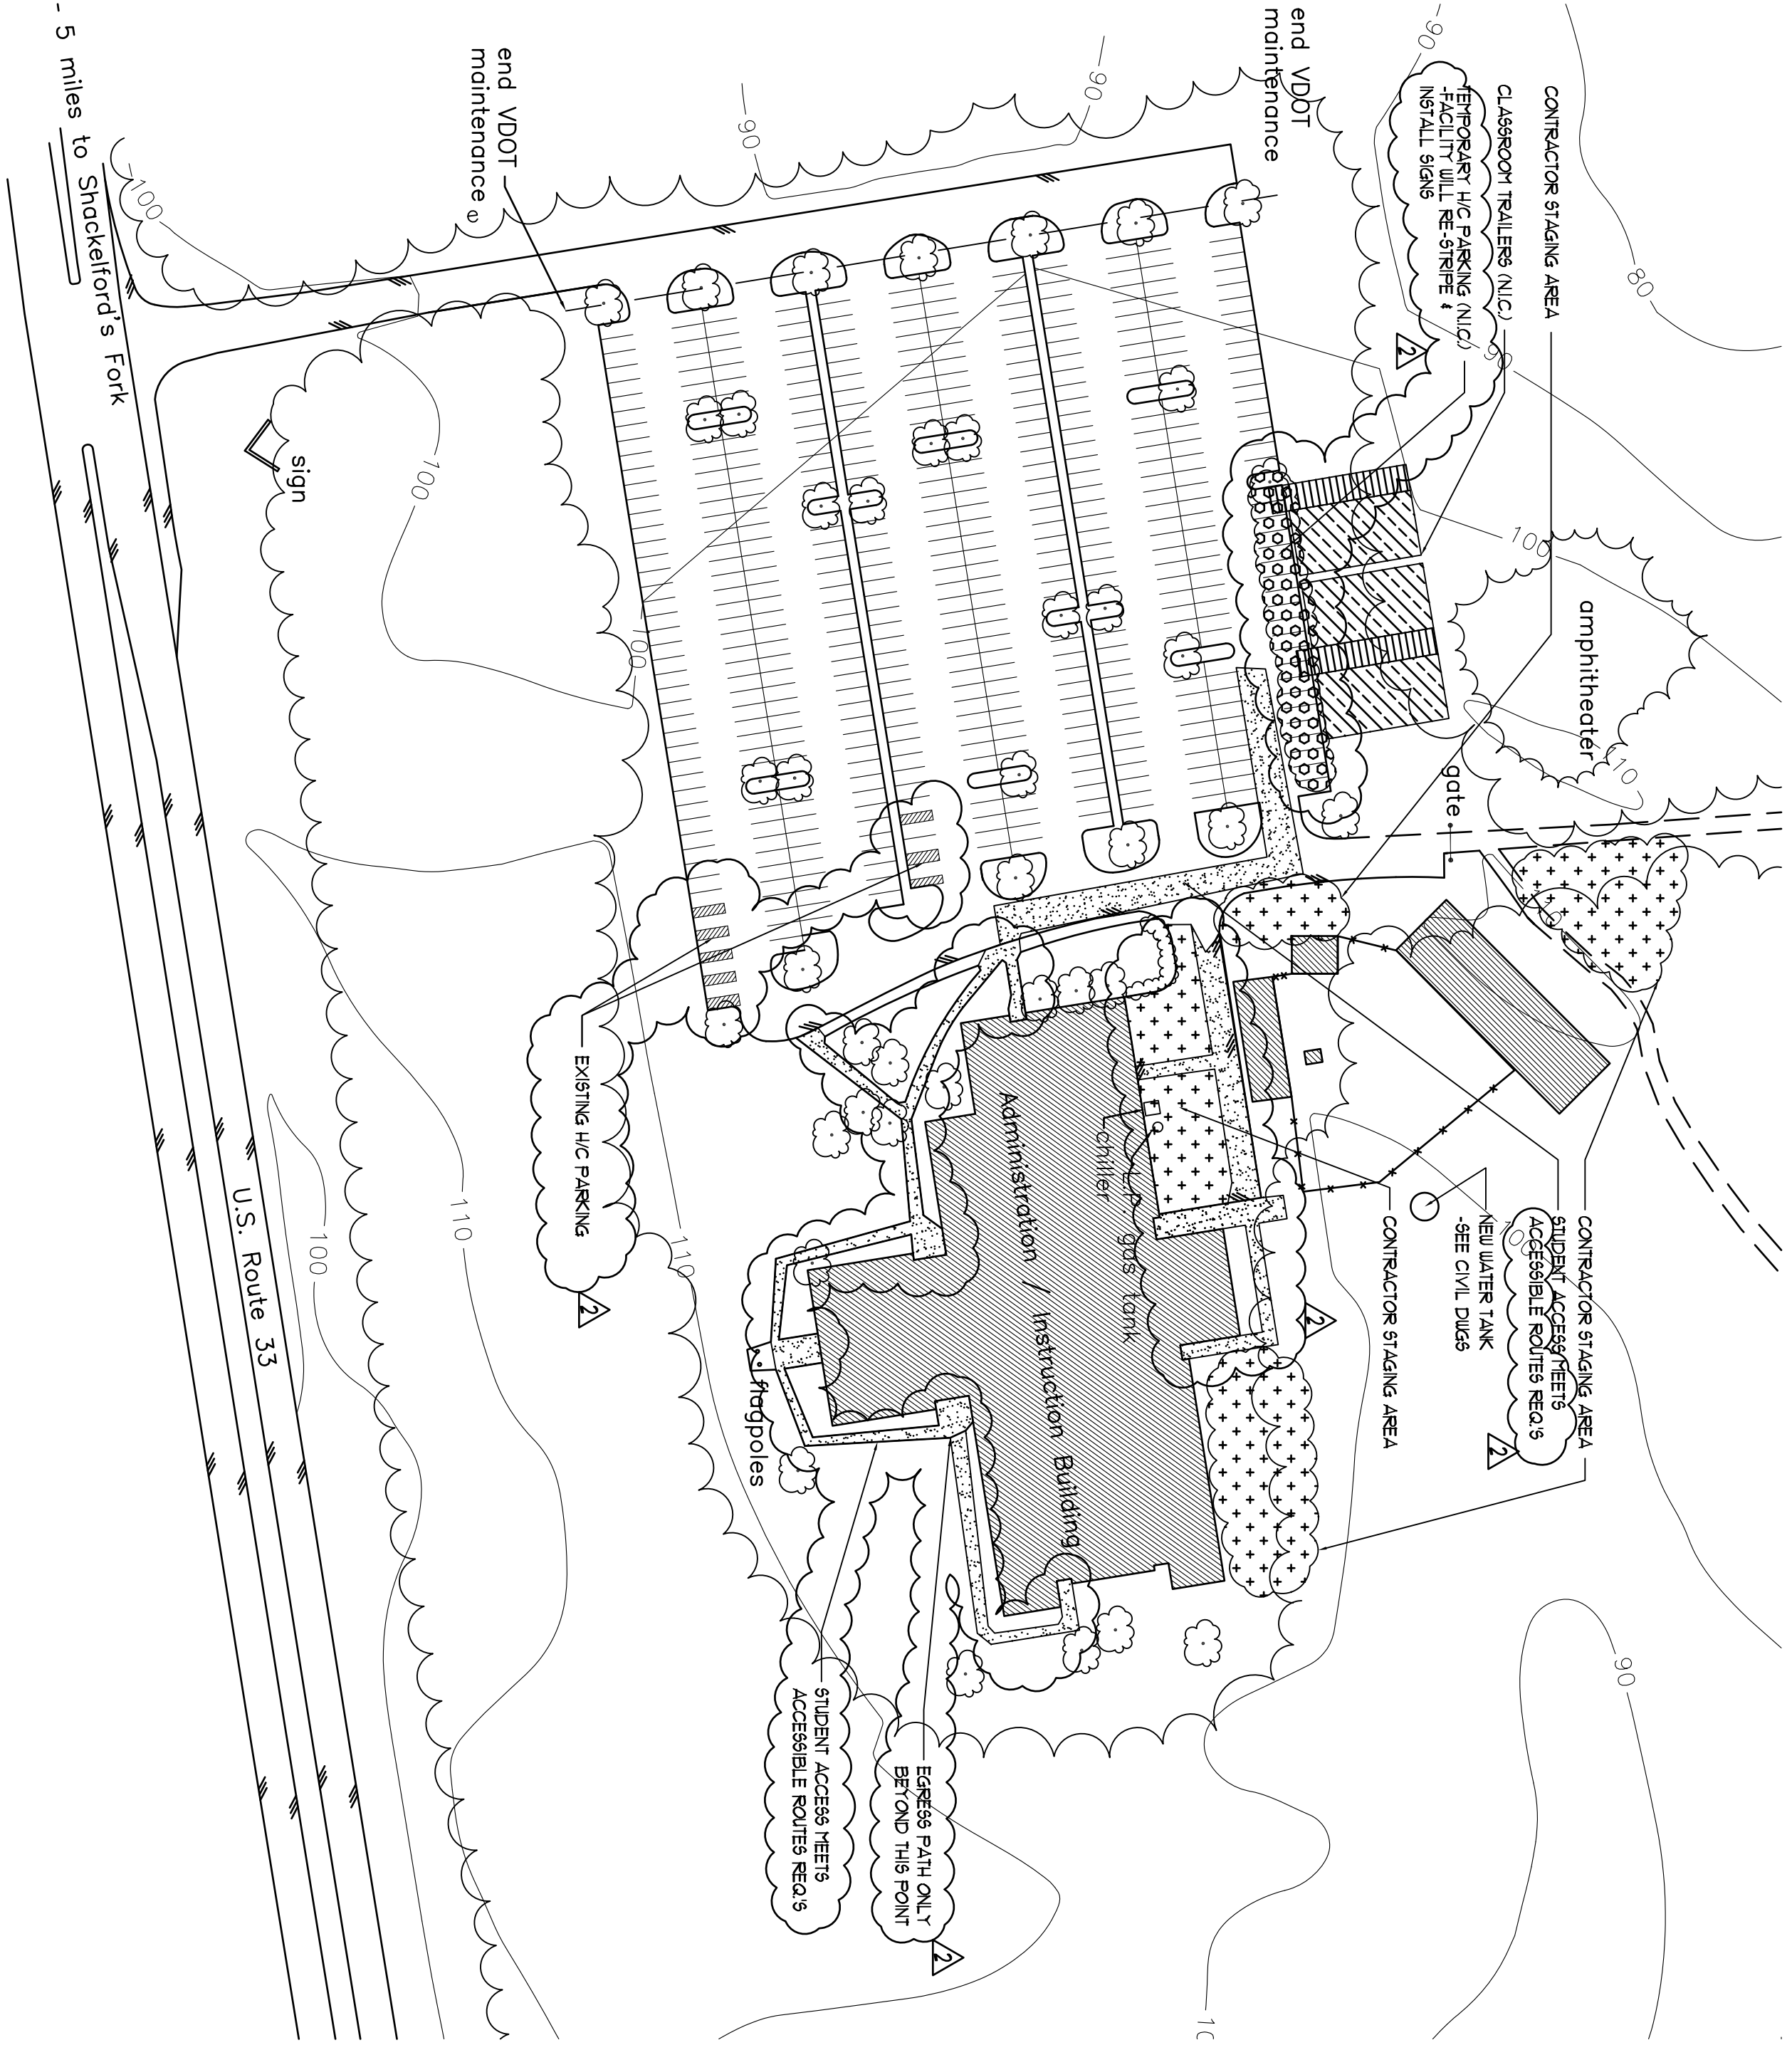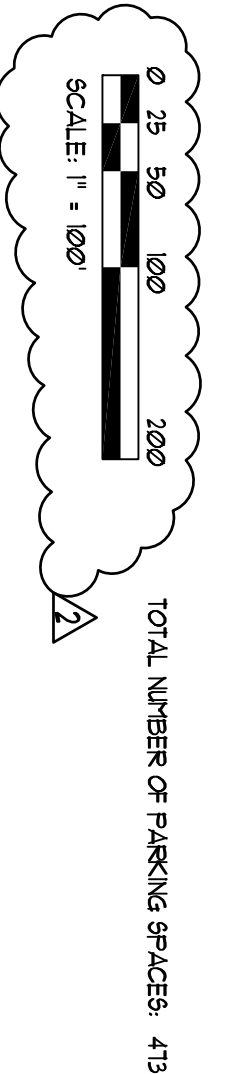

**2** PHASE 2 CONSTRUCTION LAYOUT PLAN  
SCALE: 1" = 100'

